DRAFT

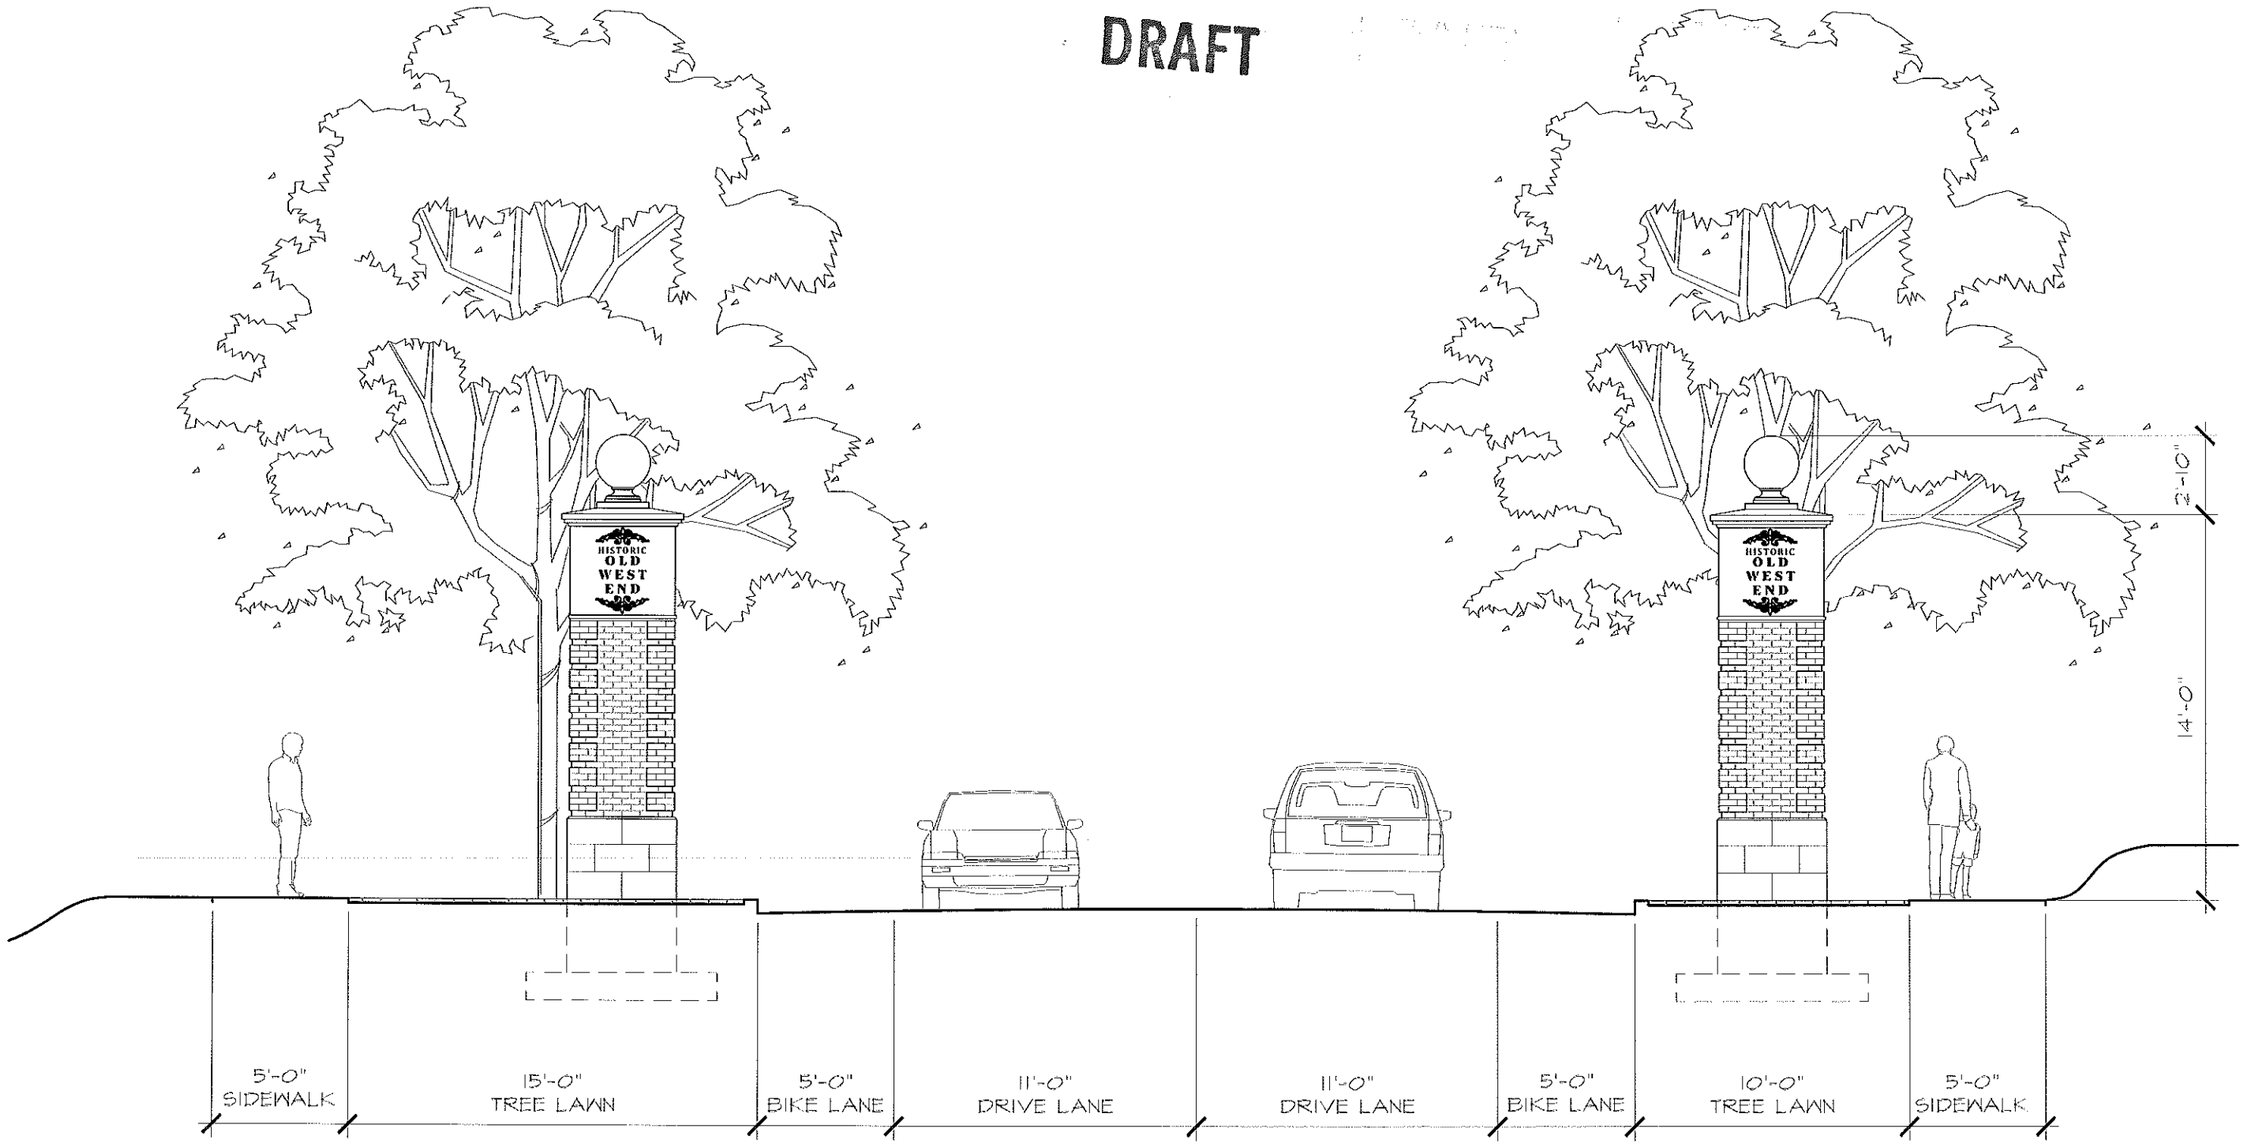

STREET ELEVATION

SCALE: 3/16" = 1'-0"

OLD WEST END BANCROFT STREET

June 25, 2014

BANCROFT ST. PIERS

Job 14011.1

EDGE PLANNING LANDSCAPE ARCHITECTURE URBAN DESIGN