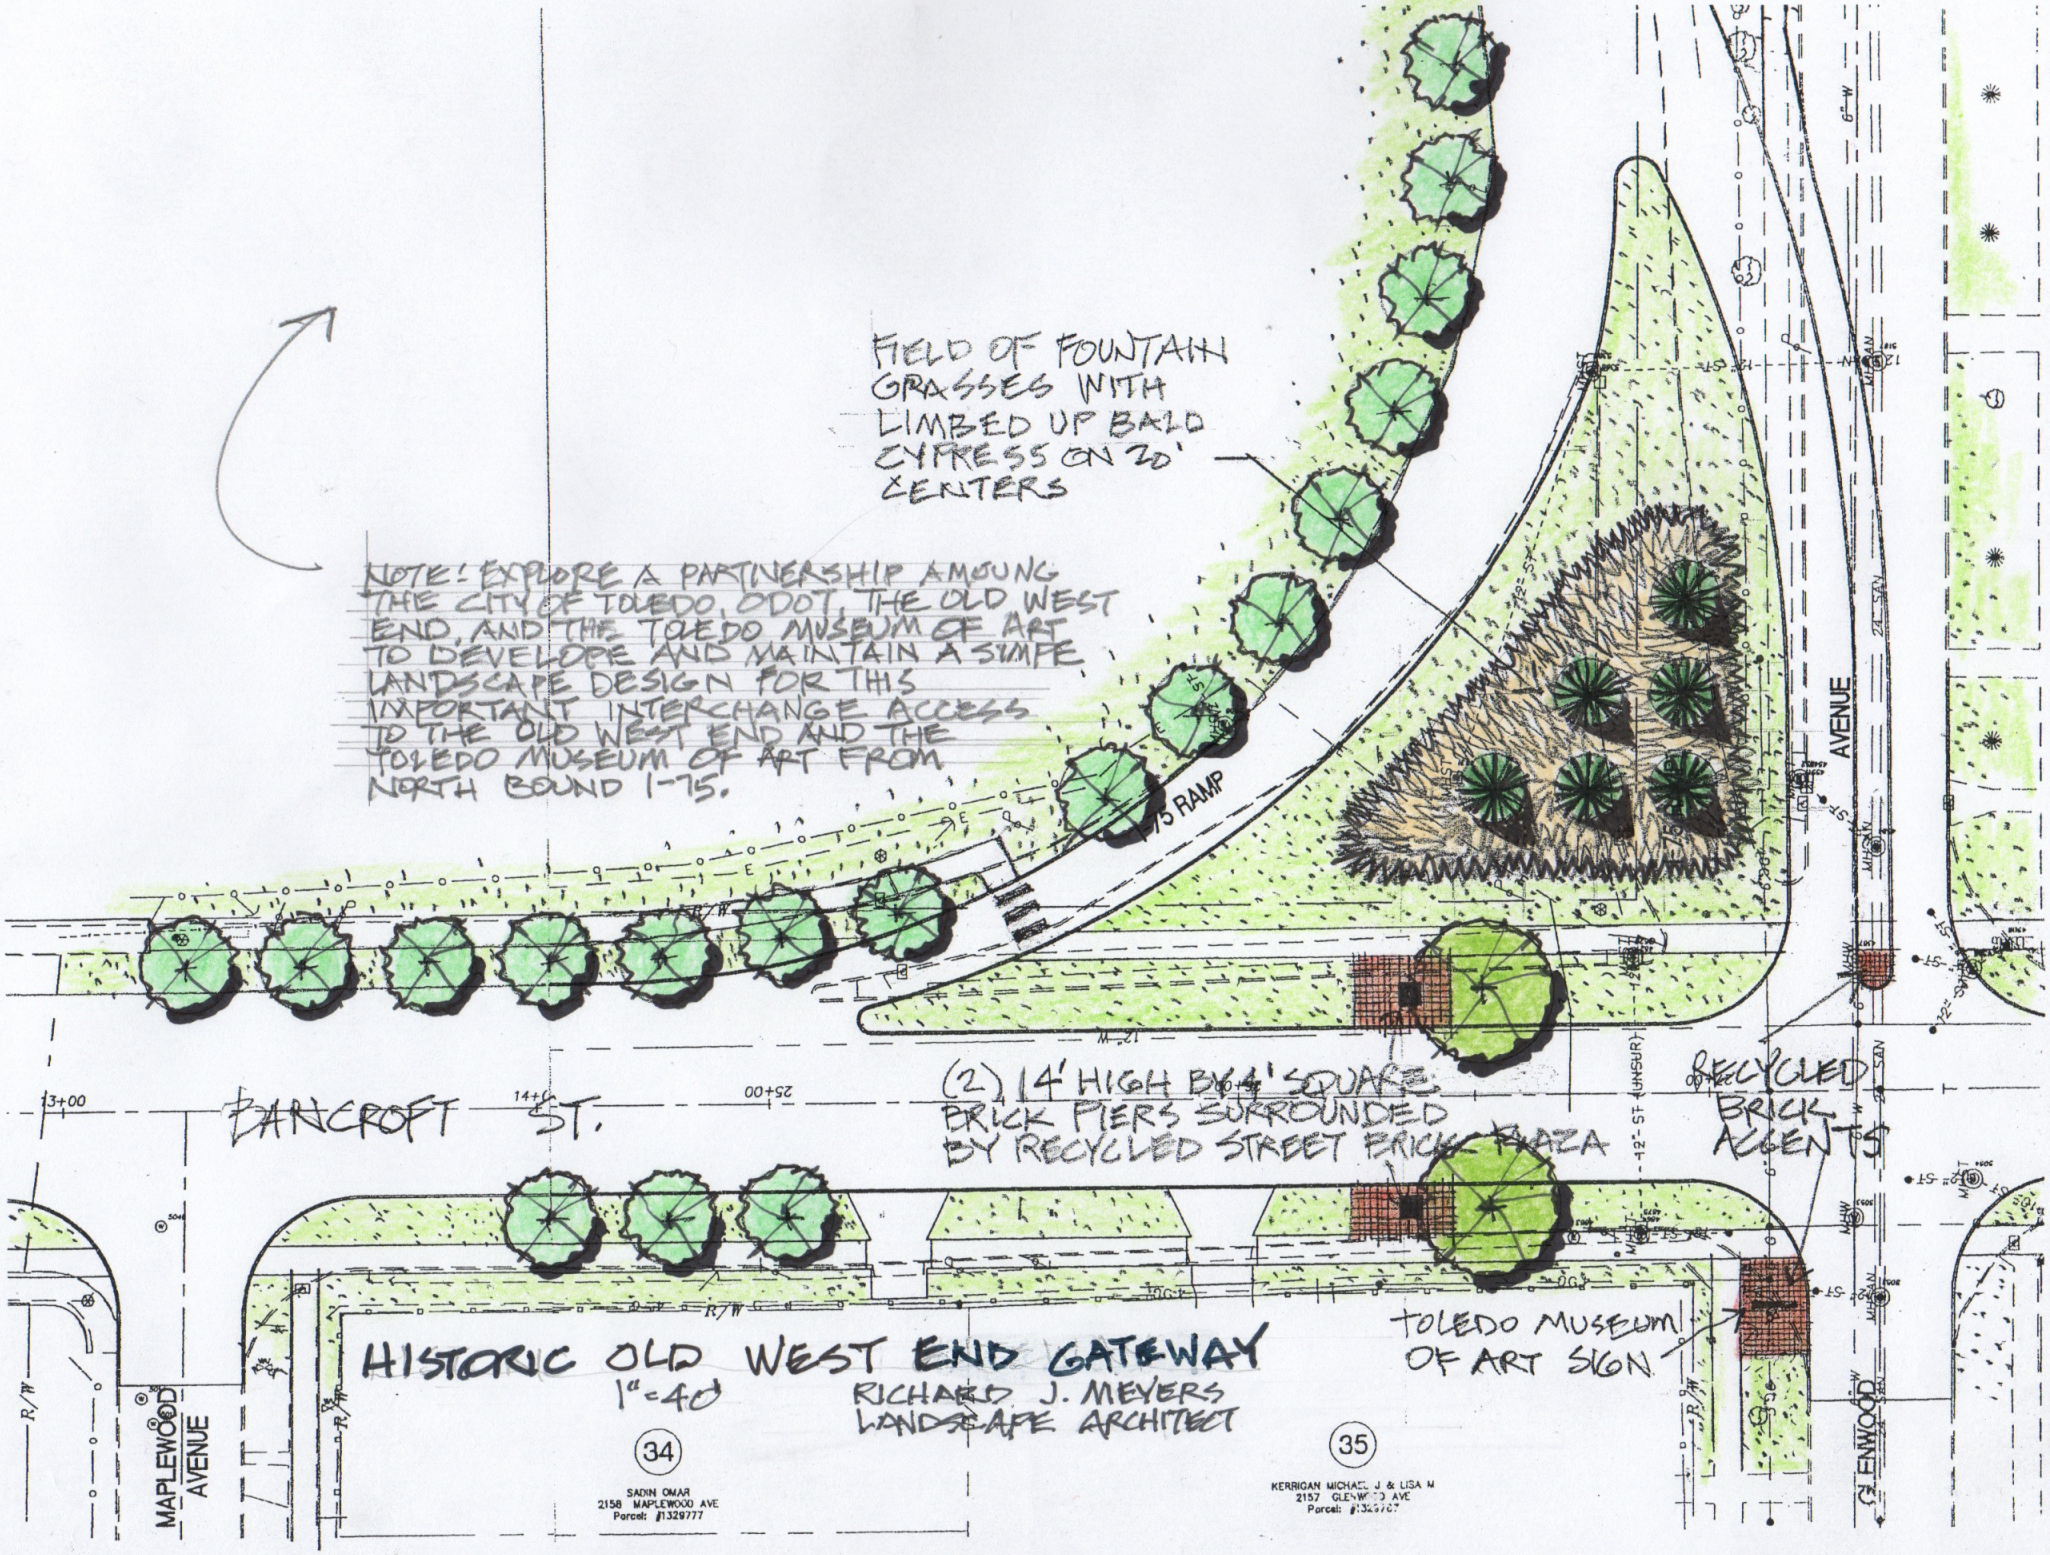
FIELD OF FOUNTAIN GRASSES WITH LIMBED UP BALD CYPRESS ON 20' CENTERS
NOTE: EXPLORE A PARTNERSHIP AMOUNG THE CITY OF TOLEDO, ODOT, THE OLD WEST END, AND THE TOLEDO MUSEUM OF ART TO DEVELOPE AND MAINTAIN A SIMPE LANDSCAPE DESIGN FOR THIS IMPORTANT INTERCHANGE ACCESS TO THE OLD WEST END AND THE TOLEDO MUSEUM OF ART FROM NORTH BOUND I-75.
I-75 RAMP
AVENUE
BANCROFT ST.
13+00
14+00
25+00
(2) 14' HIGH BY 4' SQUARE BRICK PIERS SURROUNDED BY RECYCLED STREET BRICK PLAZA
RECYCLED BRICK ACCENTS
TOLEDO MUSEUM OF ART SIGN
HISTORIC OLD WEST END GATEWAY
1"=40'
RICHARD J. MEYERS
LANDSCAPE ARCHITECT
MAPLEWOOD AVENUE
GLENWOOD
34
SADIN OMAR
2158 MAPLEWOOD AVE
Parcel: #1329777
35
KERRIGAN MICHAEL J & LISA M
2157 GLENWOOD AVE
Parcel: #1329707