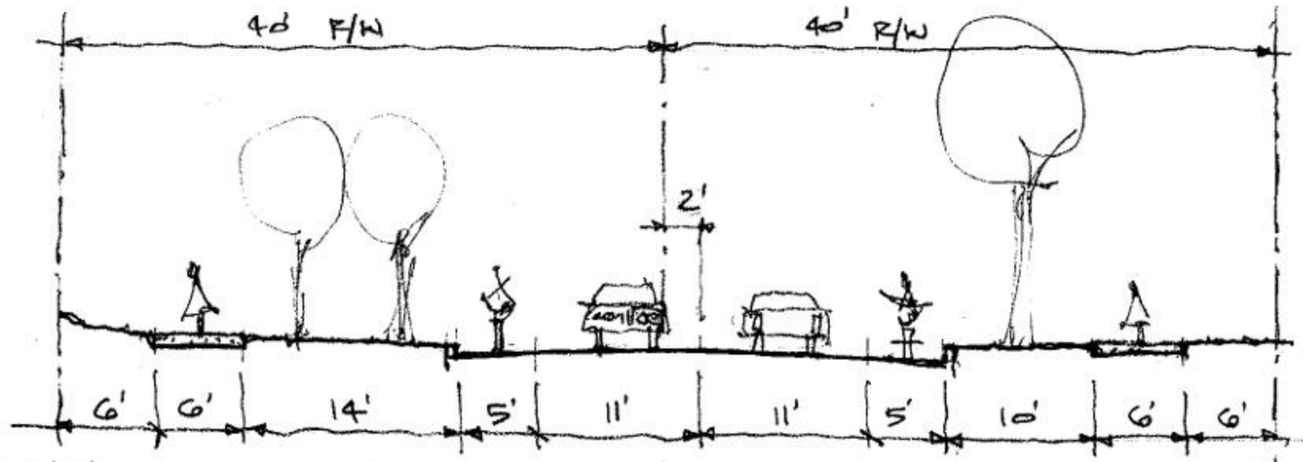

NO PARKING

SCALE: 1" = 10'

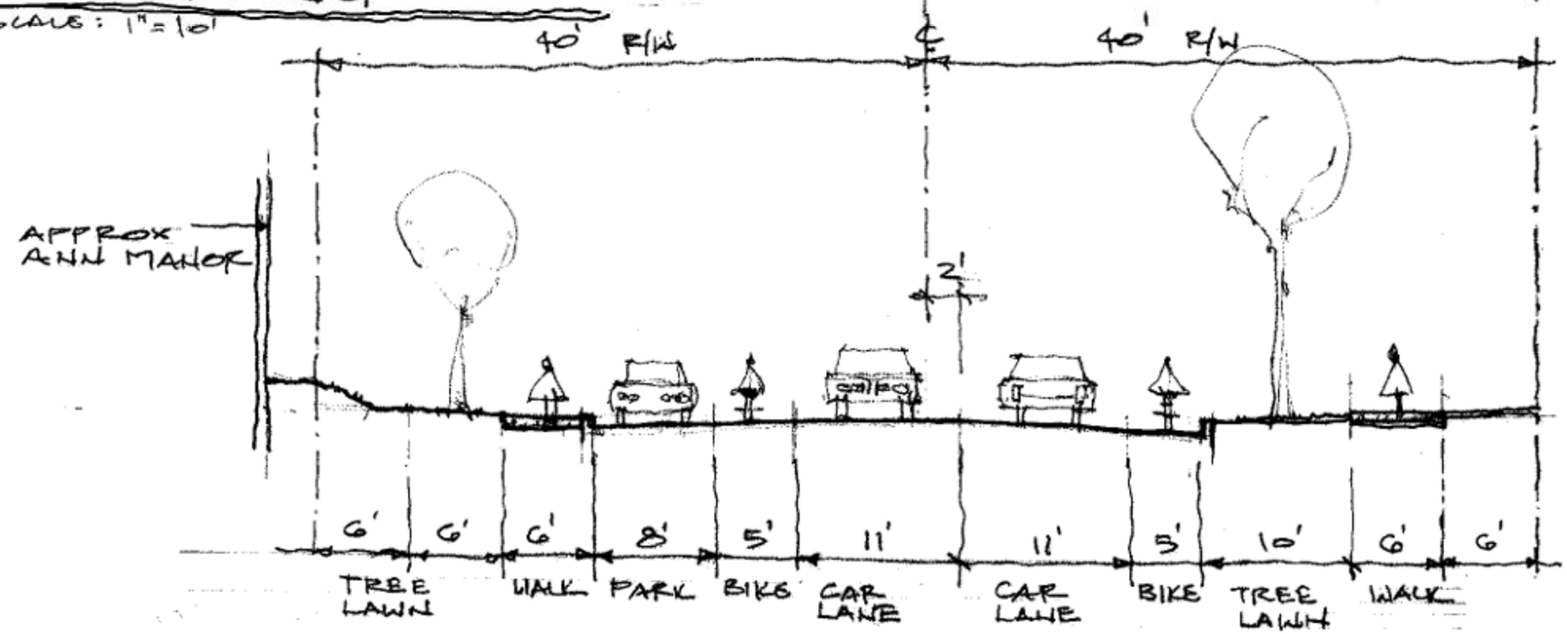

PARKING NORTH SIDE

SCALE: 1" = 10'

10-16-13