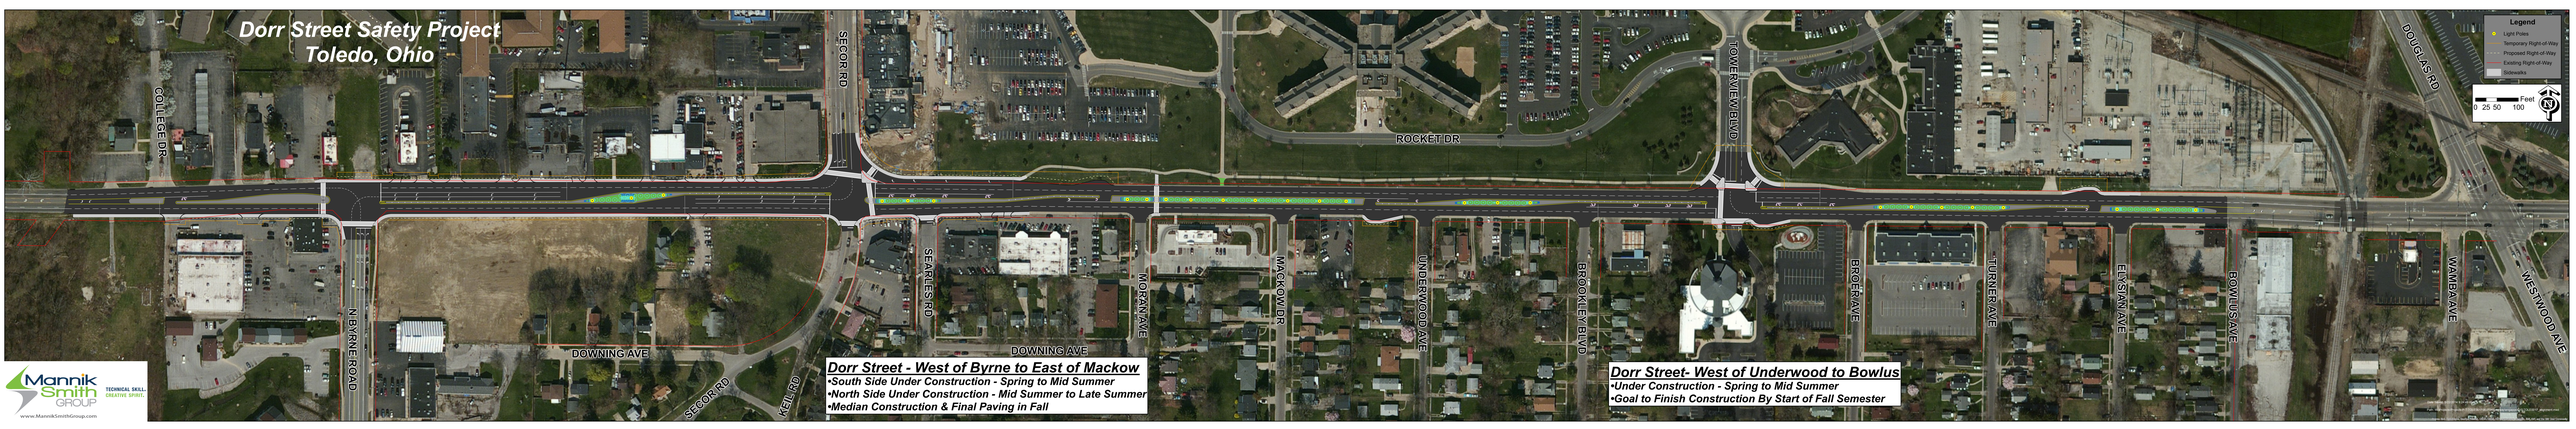
Dorr Street Safety Project
Toledo, Ohio
COLLEGE DR
SECOR RD
ROCKET DR
TOWERVIEW BLVD
DOUGLAS RD
N BYRNE ROAD
DOWNING AVE
SECOR RD
KEIL RD
SEARLES RD
DOWNING AVE
MORAN AVE
MACKOWDR
UNDERWOOD AVE
BROOKLEY BLVD
BROER AVE
TURNER AVE
ELYSIAN AVE
BOWLUS AVE
WAMBA AVE
WESTWOOD AVE
Legend
Light Poles
Temporary Right-of-Way
Proposed Right-of-Way
Existing Right-of-Way
Sidewalks
0 25 50 100 Feet
N
Dorr Street - West of Byrne to East of Mackow
•South Side Under Construction - Spring to Mid Summer
•North Side Under Construction - Mid Summer to Late Summer
•Median Construction & Final Paving in Fall
Dorr Street- West of Underwood to Bowlus
•Under Construction - Spring to Mid Summer
•Goal to Finish Construction By Start of Fall Semester
Mannik Smith GROUP
TECHNICAL SKILL. CREATIVE SPIRIT.
www.MannikSmithGroup.com