T. 9. S. R. 7. E.

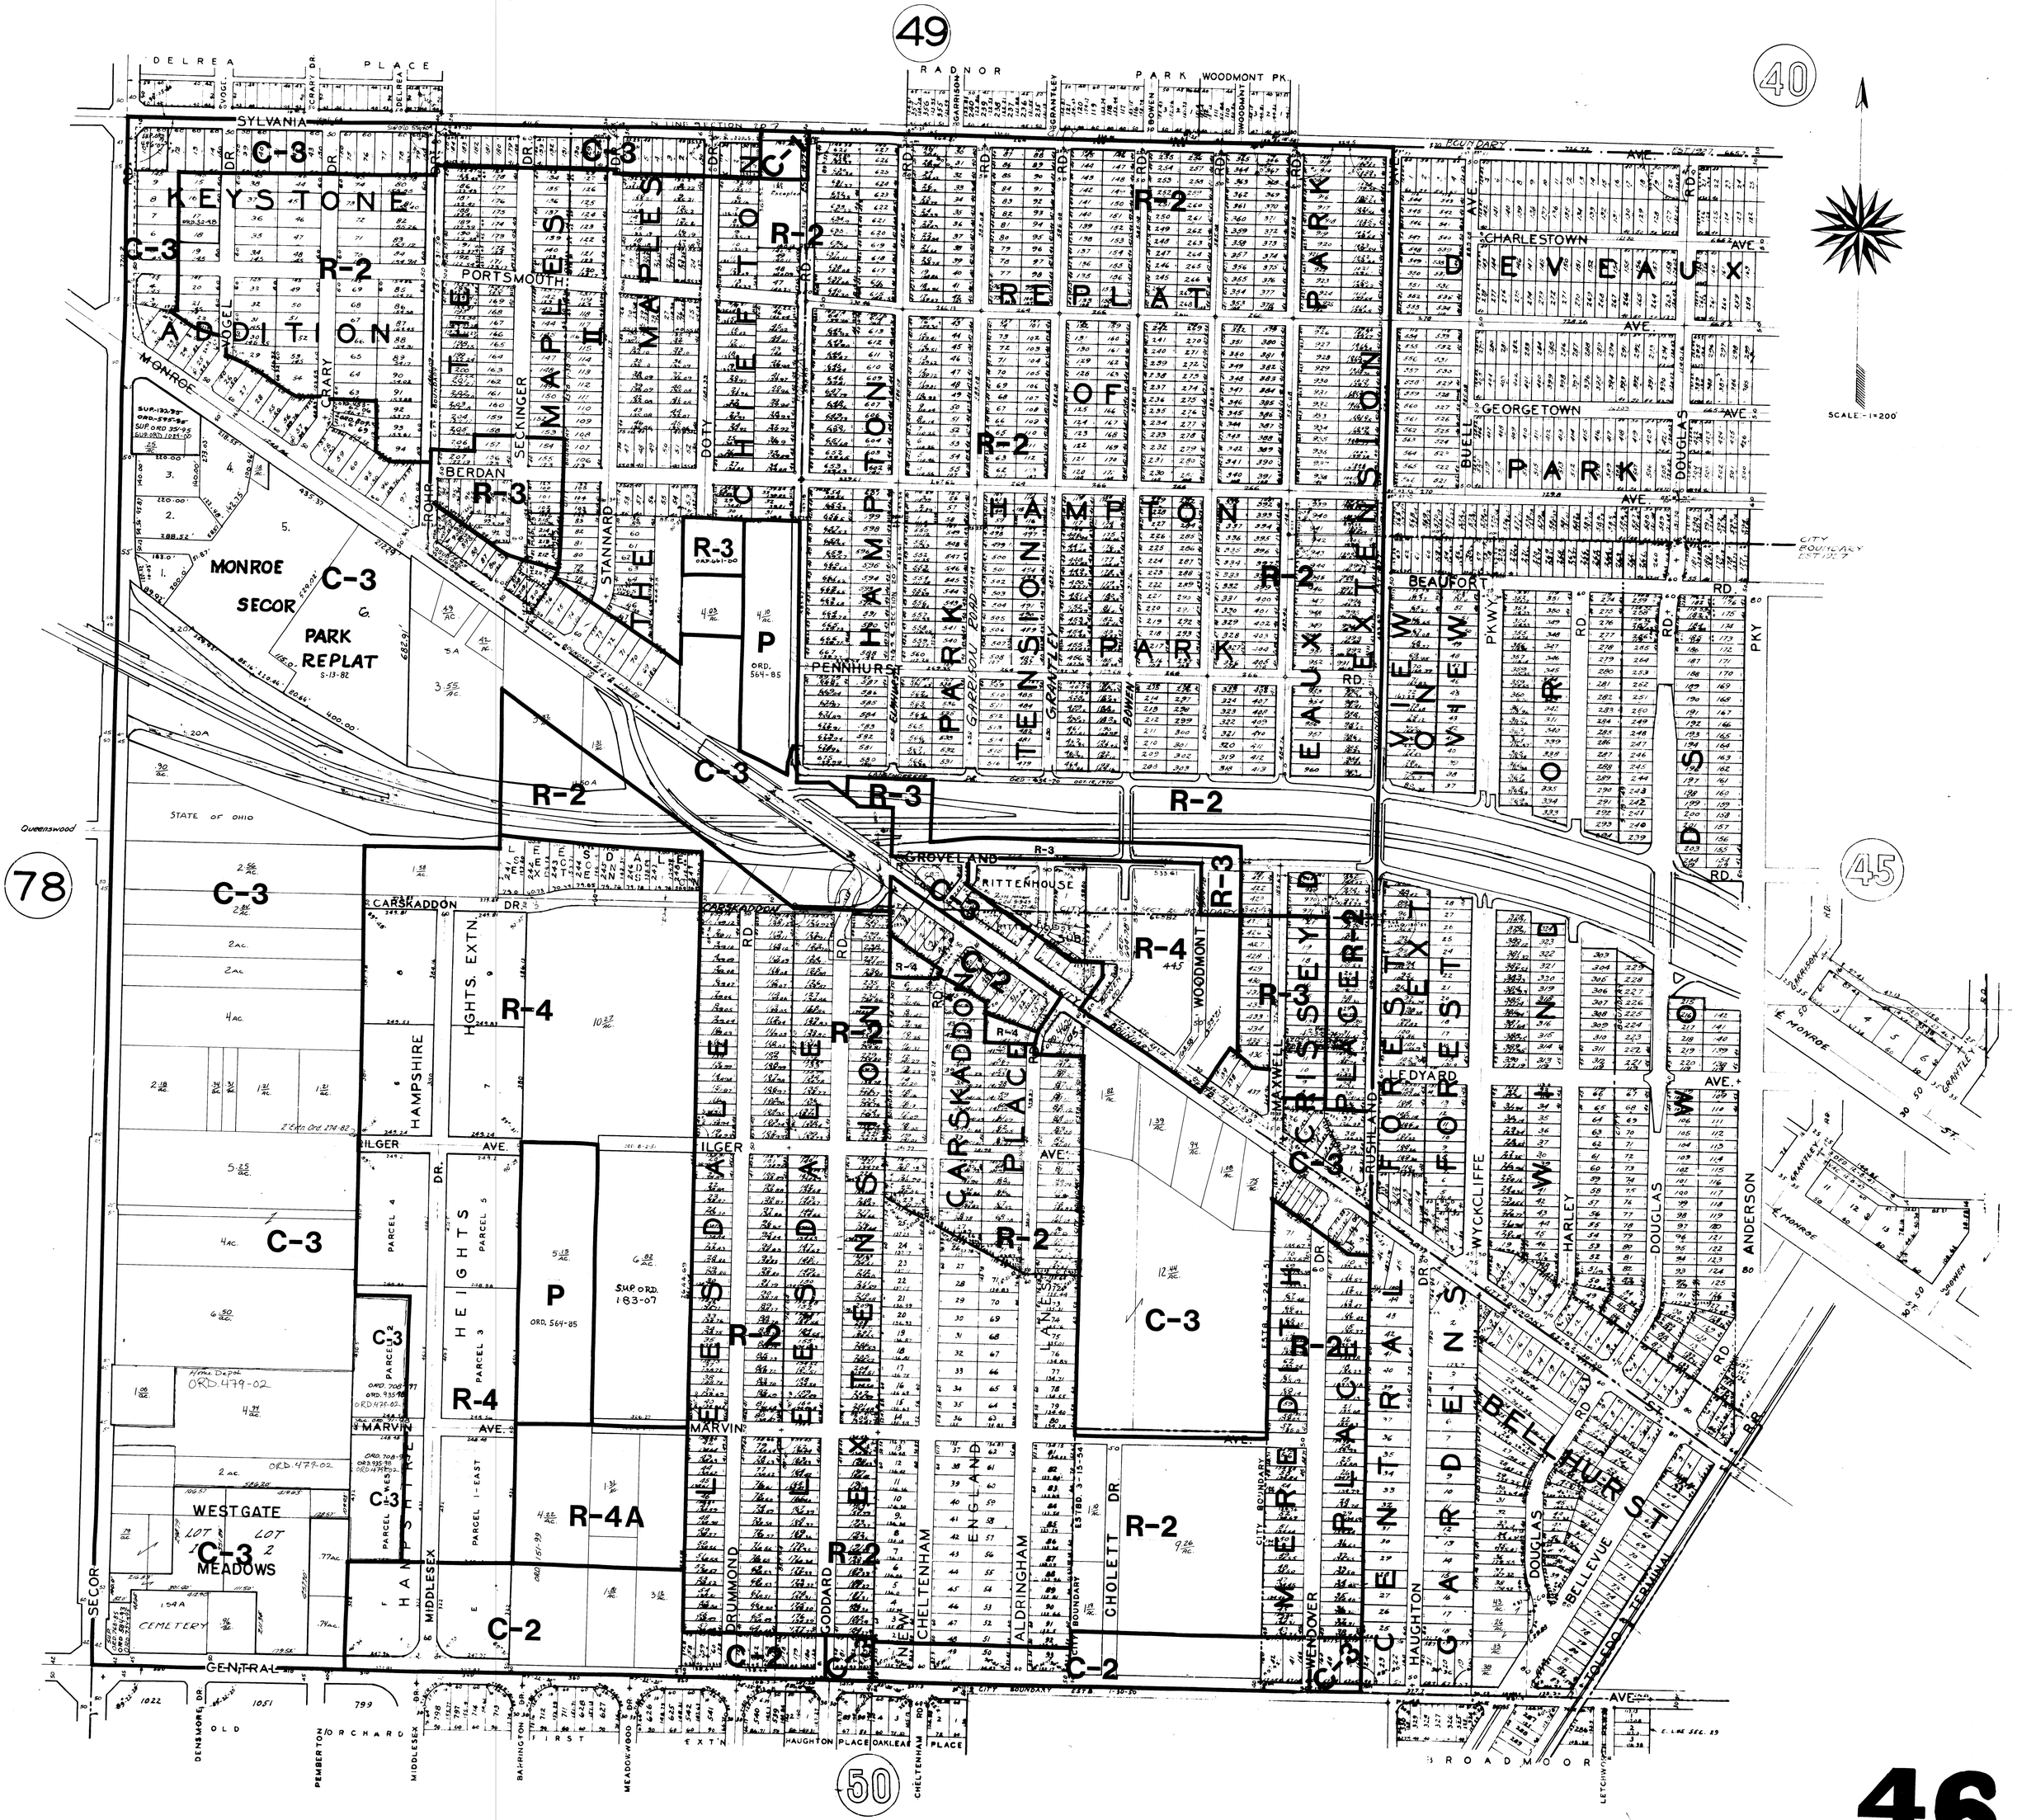
49
40
45
50
78
KEYSTONE ADDITION
THE MAPLES
THE MAPLES
CHIEFTON
REPLAT OF HAMPTON PARK
HAMPTON PARK
EAUX VIEW
EAUX VIEW
DEVEAUX PARK
MONROE SECOR PARK REPLAT
STATE OF OHIO
CARSKADDON PLACE
CARSKADDON PLACE
CRISSEY PLACE
FOREST
FOREST
WINDSOR
WESTGATE MEADOWS
BELLHURST
SYLVANIA
MONROE
BERDAN
PORTSMOUTH
CHARLESTOWN
GEORGETOWN
BEAUFORT
PENNHURST
GROVELAND
RITTENHOUSE
CARSKADDON
HAMPSHIRE
HEIGHTS
MARVIN
ILGER
LEDYARD
WYCKCLIFFE
HARLEY
DOUGLAS
ANDERSON
BELLEVUE
HAUGHTON
WENDOVER
CHOLETT
ALDRINGHAM
CHELTENHAM
GODDARD
DRUMMOND
MIDDLESEX
CENTRAL
SECOR
BROADMOOR
SCALE: 1=200'